

WESTHAVEN LOT 2648

SECTION 63 - 3017 WILLIAM STREET

'NICOLE' PLAN

LAST CHECKED: 05.07.2026 KJK

WH2648_Nicole75

ISSUE DATE:


B	07 MAY 2026 - KJK
P	26 MAY 2026 - KTD
1	15 JUL 2026 - KTD
2	23 JUL 2026 - KTD
3	29 SEP 2026 - KTD
4	09 OCT 2026 - KJK

A0

BASEMENT
FLOOR PLAN

10/12/26 10:12a

WH2648 - REV. 4

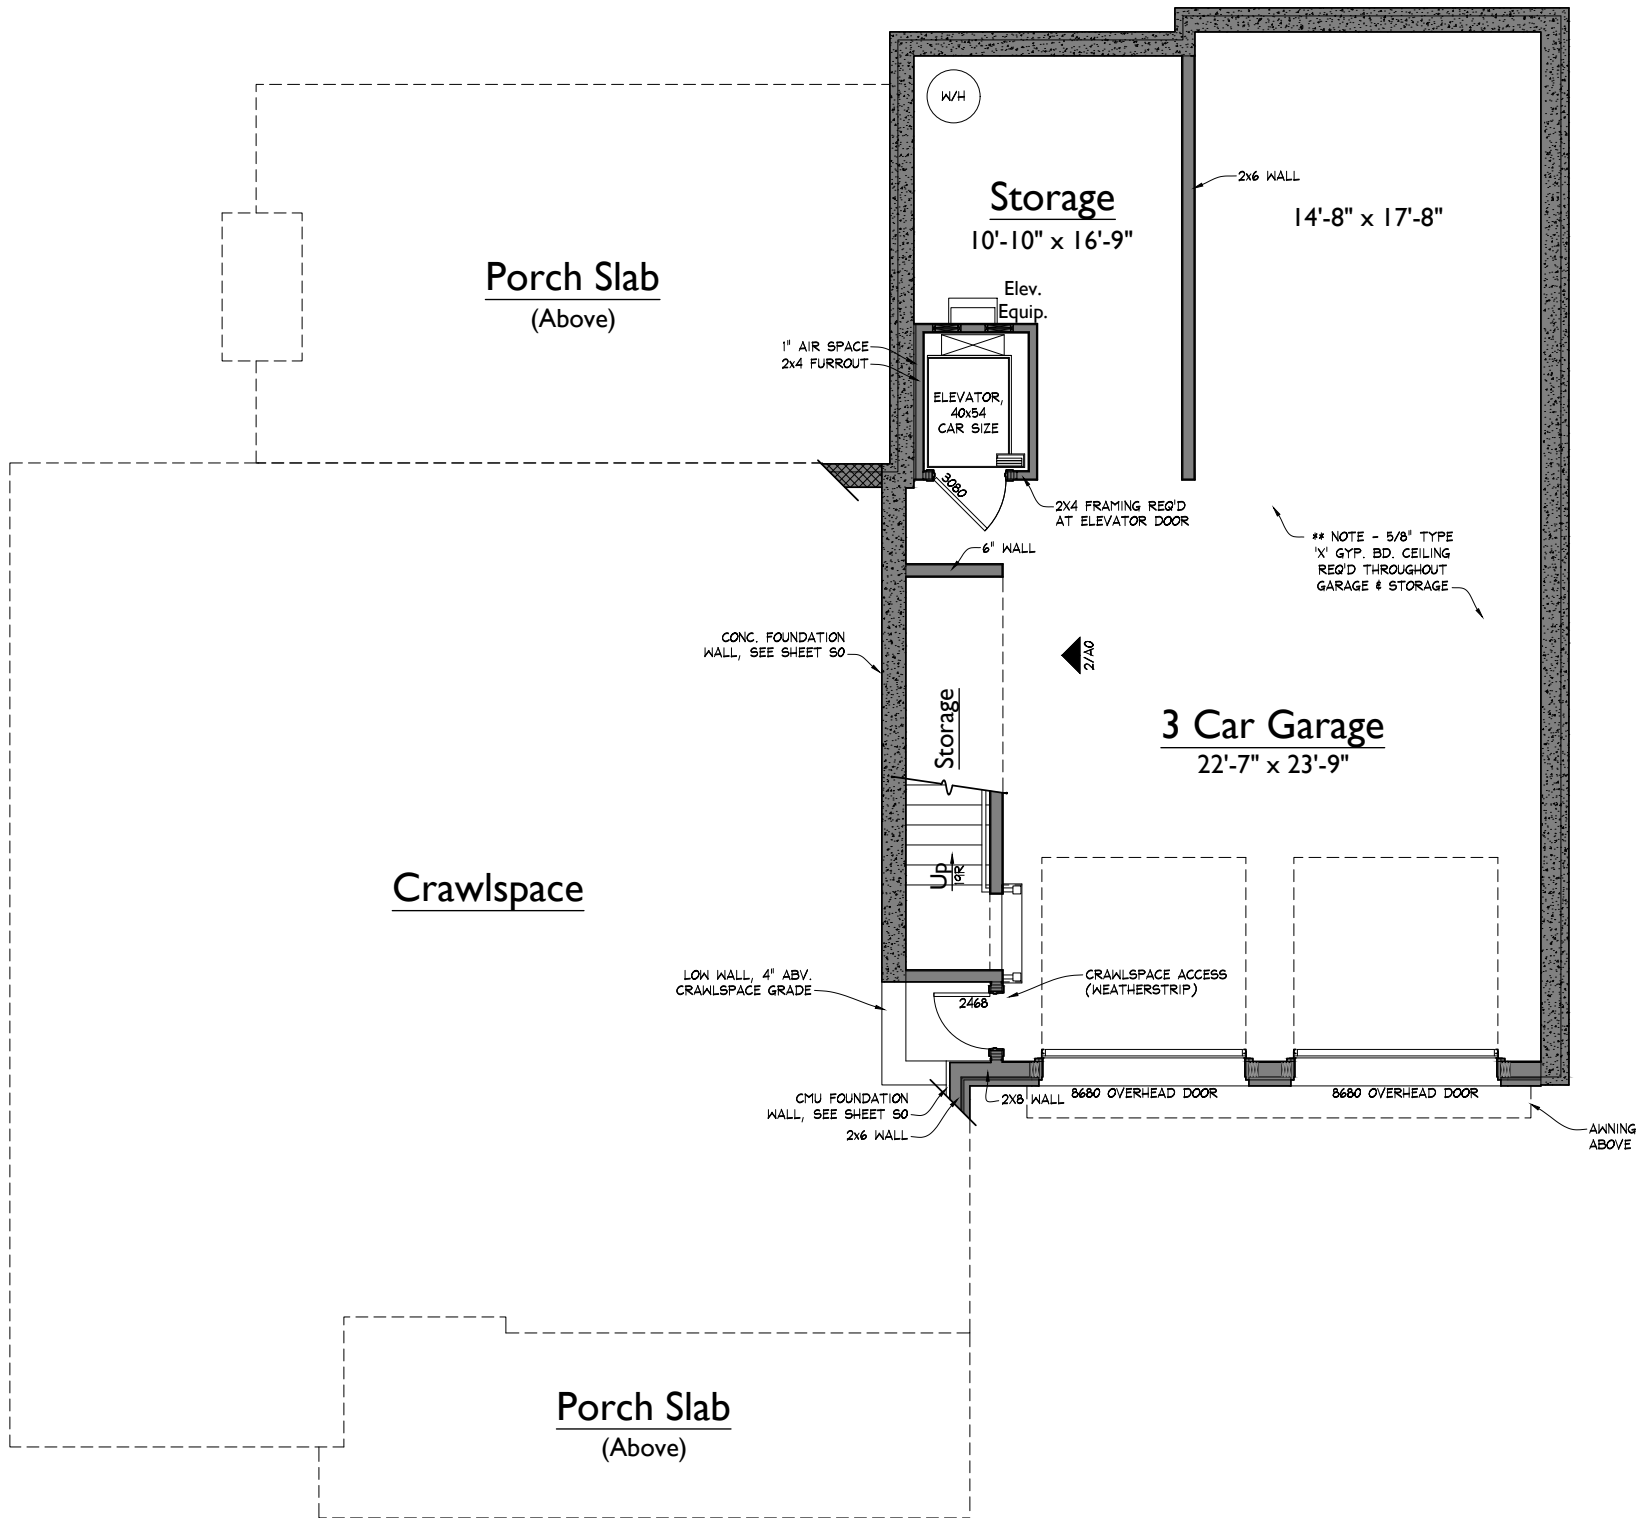


1 BASEMENT FLOOR PLAN
1/8" = 1'-0"

NOTE: ROOMS ON THIS PLAN ARE ANNOTATED WITH SIZES FOR DEPICTIVE PURPOSES ONLY AND MAY VARY DUE TO A NUMBER OF CONDITIONS. ROOM SIZES ARE MEASURED TO FRAMING WHERE WALLS ARE PRESENT. WHERE NO WALLS ARE PRESENT BETWEEN SPACES, ROOMS AS SIZED MAY OVERLAP SLIGHTLY OR NOT TOUCH.

S:\Projects\Westhaven\Sec 63\WH2648_Nicole\SV\FP01.dwg kenh.dwg 10/12/26 - 10:12A

NOTE: ROOMS ON THIS PLAN ARE ANNOTATED WITH SIZES FOR DEPICTIVE PURPOSES ONLY AND MAY VARY DUE TO A NUMBER OF CONDITIONS. ROOM SIZES ARE MEASURED TO FRAMING WHERE WALLS ARE PRESENT. WHERE NO WALLS ARE PRESENT BETWEEN SPACES, ROOMS AS SIZED MAY OVERLAP SLIGHTLY OR NOT TOUCH.

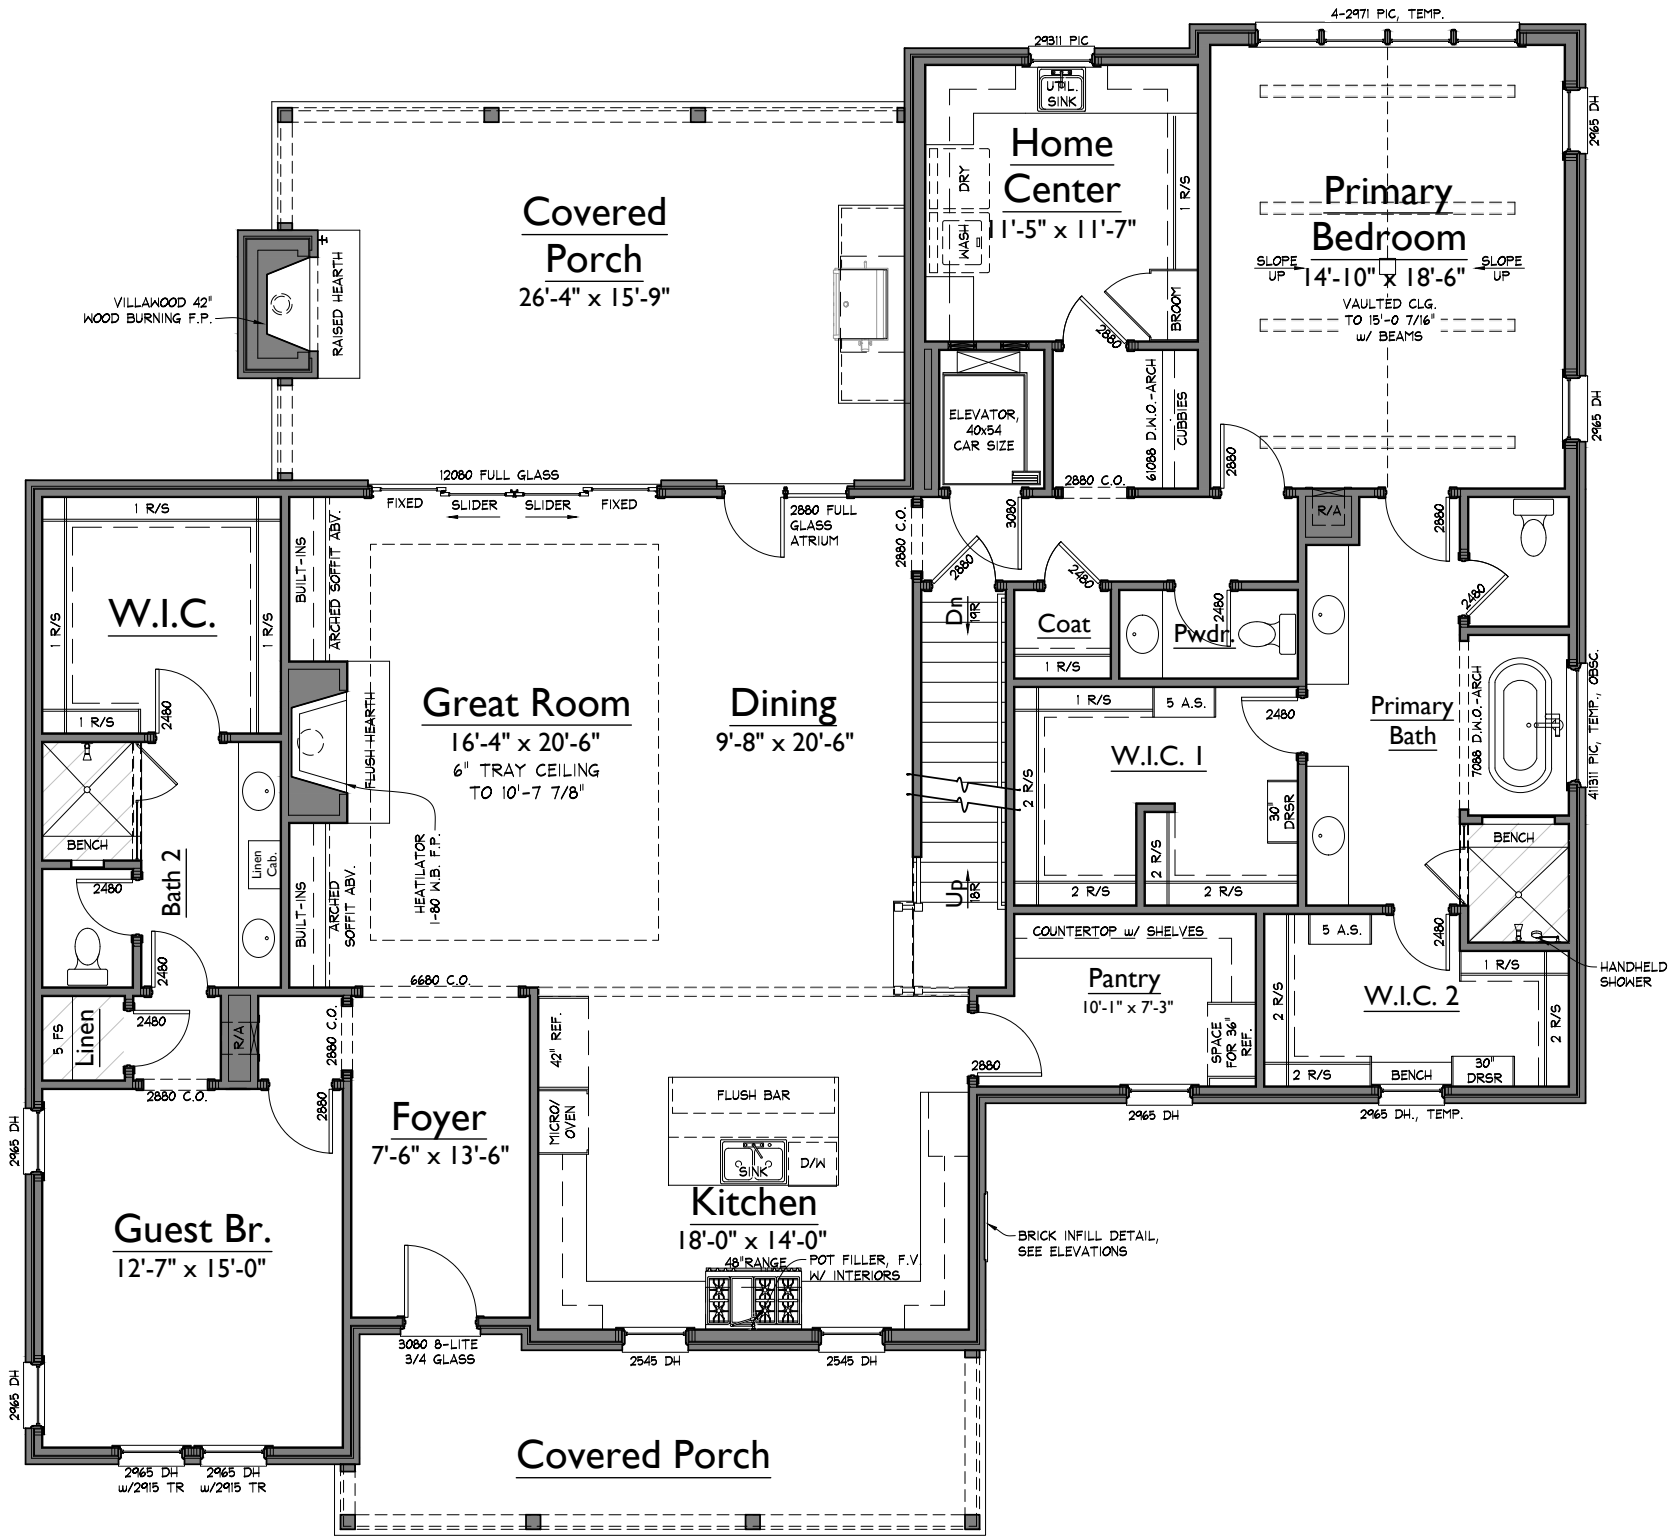

AREAS			
HEATED LIVING	BASEMENT	0	4562
	FIRST FLOOR	2688	
	SECOND FLOOR	1874	
	TOTAL HEATED LIVING	4562	
UNFIN. LIVING	UNFIN. BASEMENT	0	4562
	UNFIN. FIRST FLOOR	0	
	UNFIN. SECOND FLOOR	0	
	TOTAL UNFIN. LIVING	0	
MECH./STOR/OTHER	UNFIN. STORAGE	40	6496
	GARAGE	1260	
	COVERED ENTRY	209	
	COVERED PORCHES	425	
B	TOTAL OTHER	1934	LAST CHECKED: 07.15.2026 KTD

FORD

CLASSIC HOMES

554 FRANKLIN ROAD, SUITE 300 | FRANKLIN, TN 37069
p. 615.503.9727 | f. 615.503.9798

WESTHAVEN LOT 2648

SECTION 63 - 3017 WILLIAM STREET

'NICOLE' PLAN

WH2648_Nicole75

LAST CHECKED: 10.12.2026 KJK

ISSUE DATE:	
B	07 MAY 2026 - KJK
P	26 MAY 2026 - KTD
1	15 JUL 2026 - KTD
2	23 JUL 2026 - KTD
3	29 SEP 2026 - KTD
4	09 OCT 2026 - KJK

A1

LOWER LEVEL FLOOR PLAN



WH2648 Nicole75

ISSUE DATE:

A2

10/12/26 10:12a



S:\Projects\Westhaven\Sec 63\WH2648_Nicole75\X-FP02.dwg Kevin.davenport 10/12/26 - 10:12 A



1 FRONT ELEVATION
1/8" = 1'-0"

WESTHAVEN LOT 2648
SECTION 63 - 3017 WILLIAM STREET
'NICOLE' PLAN

WH2648_Nicole75

LAST CHECKED: 10.12.2026 KTD

ISSUE DATE:	
	07 MAY 2026 - KJK
	26 MAY 2026 - KTD
	15 JUL 2026 - KTD
	23 JUL 2026 - KTD
	29 SEP 2026 - KTD
	09 OCT 2026 - KJK

A4

ELEVATIONS



1 RIGHT ELEVATION
1/8" = 1'-0"

ISSUE DATE:	
	07 MAY 2026 - KJK
	26 MAY 2026 - KTD
	15 JUL 2026 - KTD
	23 JUL 2026 - KTD
	29 SEP 2026 - KTD
	09 OCT 2026 - KJK



2 REAR ELEVATION
1/8" = 1'-0"

WESTHAVEN LOT 2648
SECTION 63 - 3017 WILLIAM STREET
'NICOLE' PLAN

WH2648_Nicole75

LAST CHECKED: 10.12.2026 KTD


ISSUE DATE:	
B	07 MAY 2026 - KJK
P	26 MAY 2026 - KTD
1	15 JUL 2026 - KTD
2	23 JUL 2026 - KTD
3	29 SEP 2026 - KTD
4	09 OCT 2026 - KJK

A5

ELEVATIONS

S:\Projects\Westhaven\Sec 63\WH2648_Nicole75\A14.s.dwg ktn1.dwgport 10/12/26 - 1012A



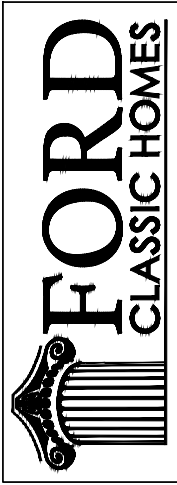

FORD

CLASSIC HOMES

554 FRANKLIN ROAD, SUITE 300 | FRANKLIN, TN 37069
p. 615.503.9727 | f. 615.503.9798

WESTHAVEN LOT 2648

SECTION 63 - 3017 WILLIAM STREET

'NICOLE' PLAN

WH2648_Nicole75

LAST CHECKED: 10.12.2026 KTD

ISSUE DATE:	
	07 MAY 2026 - KJK
	26 MAY 2026 - KTD
	15 JUL 2026 - KTD
	23 JUL 2026 - KTD
	29 SEP 2026 - KTD
	09 OCT 2026 - KJK

A5.1

ELEVATIONS