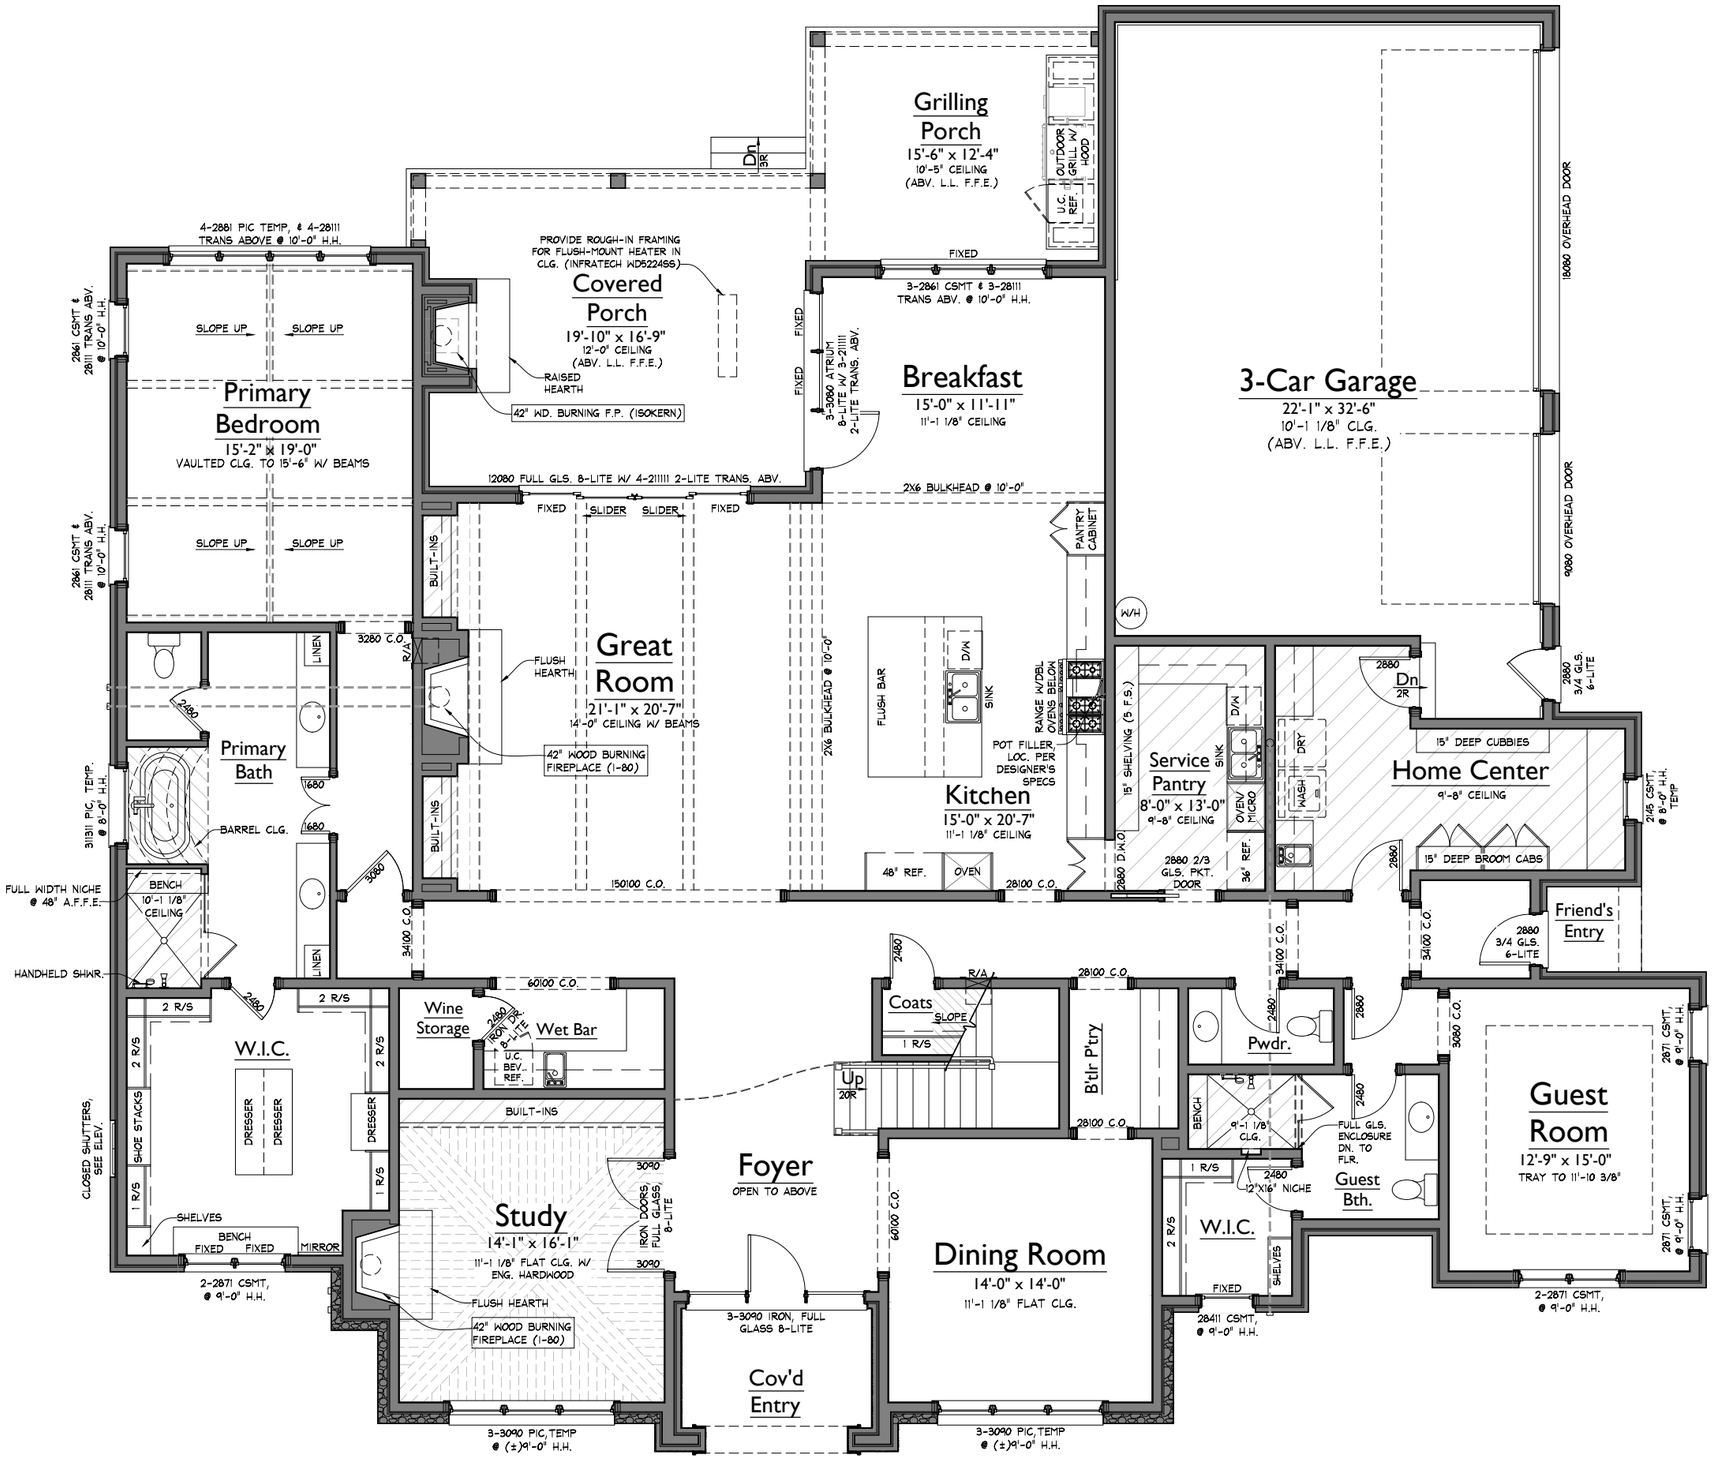


1 LOWER LEVEL FLOOR PLAN
1/8" = 1'-0"

AREAS			
HEATED LIVING	BASEMENT	0	6410
	FIRST FLOOR	3819	
	SECOND FLOOR	2591	
	TOTAL HEATED LIVING	6410	
UNFIN. LIVING	UNFIN. BASEMENT	0	7014
	UNFIN. FIRST FLOOR	0	
	UNFIN. SECOND FLOOR	604	
	TOTAL UNFIN. LIVING	604	
MECH./STOR/OTHER	UNFIN. STORAGE	0	8465
	GARAGE	824	
	COVERED ENTRY	75	
	COVERED PORCHES	552	
	TOTAL OTHER	**1451**	
B	LAST CHECKED: 05.07.2026 KJK		

NOTE: ROOMS ON THIS PLAN ARE ANNOTATED WITH SIZES FOR DEPICTIVE PURPOSES ONLY AND MAY VARY DUE TO A NUMBER OF CONDITIONS. ROOM SIZES ARE MEASURED TO FRAMING WHERE WALLS ARE PRESENT. WHERE NO WALLS ARE PRESENT BETWEEN SPACES, ROOMS AS SIZED MAY OVERLAP SLIGHTLY OR NOT TOUCH.

FORD CLASSIC HOMES
554 FRANKLIN ROAD, SUITE 300 | FRANKLIN, TN 37069
p. 615.503.9727 | f. 615.503.9798

ROSEBROOKE LOT 076
9815 EASTON DRIVE
WENTWORTH - RB120

RB076_WentRB130


LAST CHECKED: 10.14.2026 GJS

	ISSUE DATE:
8	20 MAY 2026 - GJS
9	04 JUN 2026 - GJS
10	12 JUN 2026 - GJS
11	22 JUL 2026 - KJK
12	30 JUL 2026 - GJS
13	14 OCT 2026 - GJS

A1

LOWER LEVEL

RB076 - REV.13

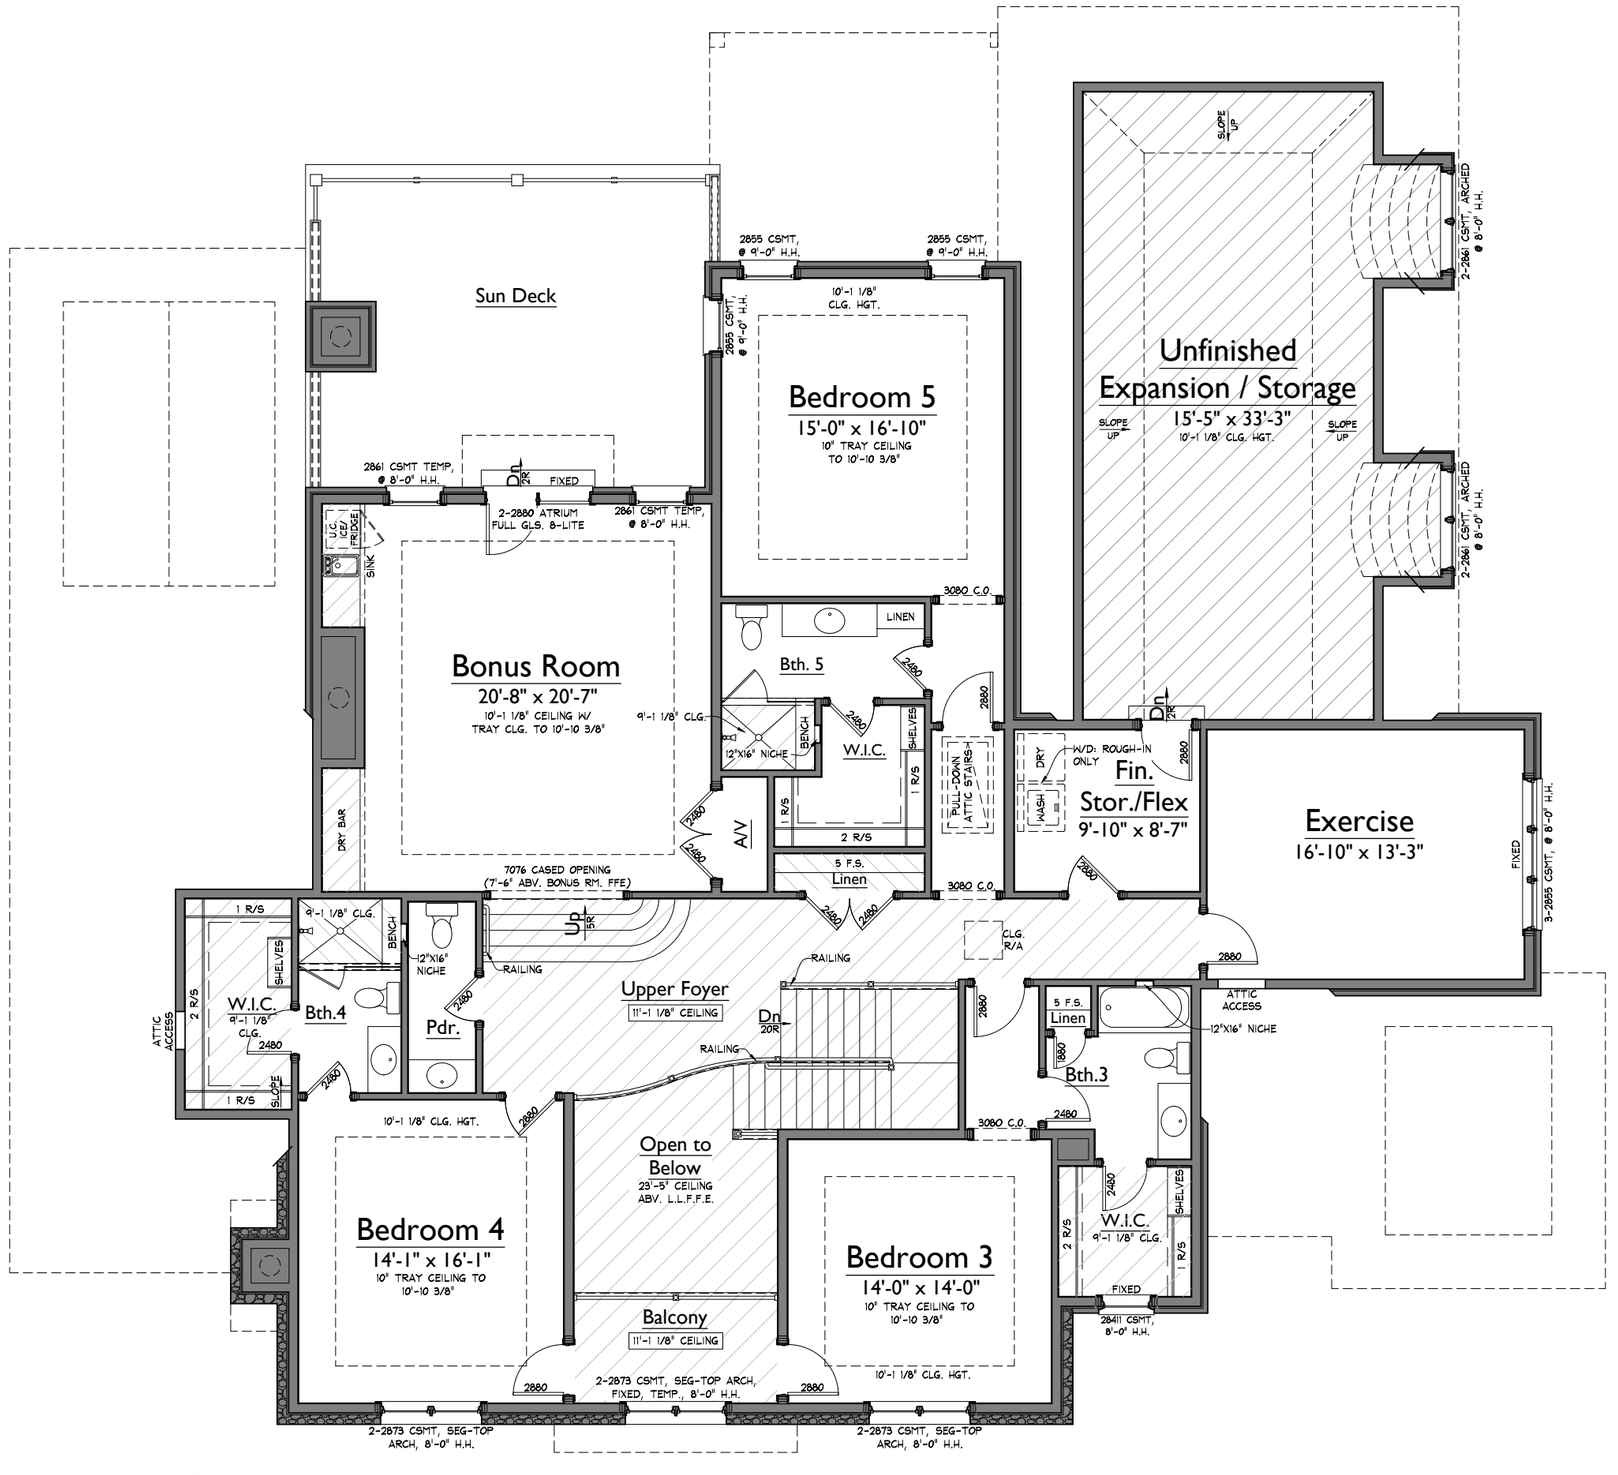

1 UPPER LEVEL FLOOR PLAN
1/8" = 1'-0"

NOTE: ROOMS ON THIS PLAN ARE ANNOTATED WITH SIZES FOR DEPICTIVE PURPOSES ONLY AND MAY VARY DUE TO A NUMBER OF CONDITIONS. ROOM SIZES ARE MEASURED TO FRAMING WHERE WALLS ARE PRESENT. WHERE NO WALLS ARE PRESENT BETWEEN SPACES, ROOMS AS SIZED MAY OVERLAP SLIGHTLY OR NOT TOUCH.

FORD CLASSIC HOMES
554 FRANKLIN ROAD, SUITE 300 | FRANKLIN, TN 37069
p. 615.503.9727 | f. 615.503.9798

ROSEBROOKE LOT 076

9815 EASTON DRIVE
WENTWORTH - RB120

RB076_WentRB130

LAST CHECKED: 07.30.2026 GJS

	ISSUE DATE:
8	20 MAY 2026 - GJS
9	04 JUN 2026 - GJS
10	12 JUN 2026 - GJS
11	22 JUL 2026 - KJK
12	30 JUL 2026 - GJS
13	14 OCT 2026 - GJS

A2

UPPER LEVEL FLOOR PLAN

RB076 - REV.13



1 FRONT ELEVATION
1/8" = 1'-0"

FORD CLASSIC HOMES
554 FRANKLIN ROAD, SUITE 300 | FRANKLIN, TN 37069
p. 615.503.9727 | f. 615.503.9798

ROSEBROOKE LOT 076

9815 EASTON DRIVE
WENTWORTH - RB120

RB076_WentRB130

LAST CHECKED: 07.30.2026 GJS

	ISSUE DATE:
8	20 MAY 2026 - GJS
9	04 JUN 2026 - GJS
10	12 JUN 2026 - GJS
11	22 JUL 2026 - KJK
12	30 JUL 2026 - GJS
13	14 OCT 2026 - GJS

A4

ELEVATIONS

RB076 - REV.13



1 RIGHT ELEVATION
1/8" = 1'-0"

FORD CLASSIC HOMES
554 FRANKLIN ROAD, SUITE 300 | FRANKLIN, TN 37069
p. 615.503.9727 | f. 615.503.9798

ROSEBROOKE LOT 076

9815 EASTON DRIVE
WENTWORTH - RB120

RB076_WentRB130

LAST CHECKED: 07.30.2026 GJS

	ISSUE DATE:
8	20 MAY 2026 - GJS
9	04 JUN 2026 - GJS
10	12 JUN 2026 - GJS
11	22 JUL 2026 - KJK
12	30 JUL 2026 - GJS
13	14 OCT 2026 - GJS

A4.1

ELEVATIONS

RB076 - REV.13



1 LEFT ELEVATION
1/8" = 1'-0"

FORD CLASSIC HOMES
554 FRANKLIN ROAD, SUITE 300 | FRANKLIN, TN 37069
p. 615.503.9727 | f. 615.503.9798

ROSEBROOKE LOT 076

9815 EASTON DRIVE
WENTWORTH - RB120

RB076_WentRB130


LAST CHECKED: 07.30.2026 GJS

	ISSUE DATE:
8	20 MAY 2026 - GJS
9	04 JUN 2026 - GJS
10	12 JUN 2026 - GJS
11	22 JUL 2026 - KJK
12	30 JUL 2026 - GJS
13	14 OCT 2026 - GJS

A5

ELEVATIONS

RB076 - REV.13

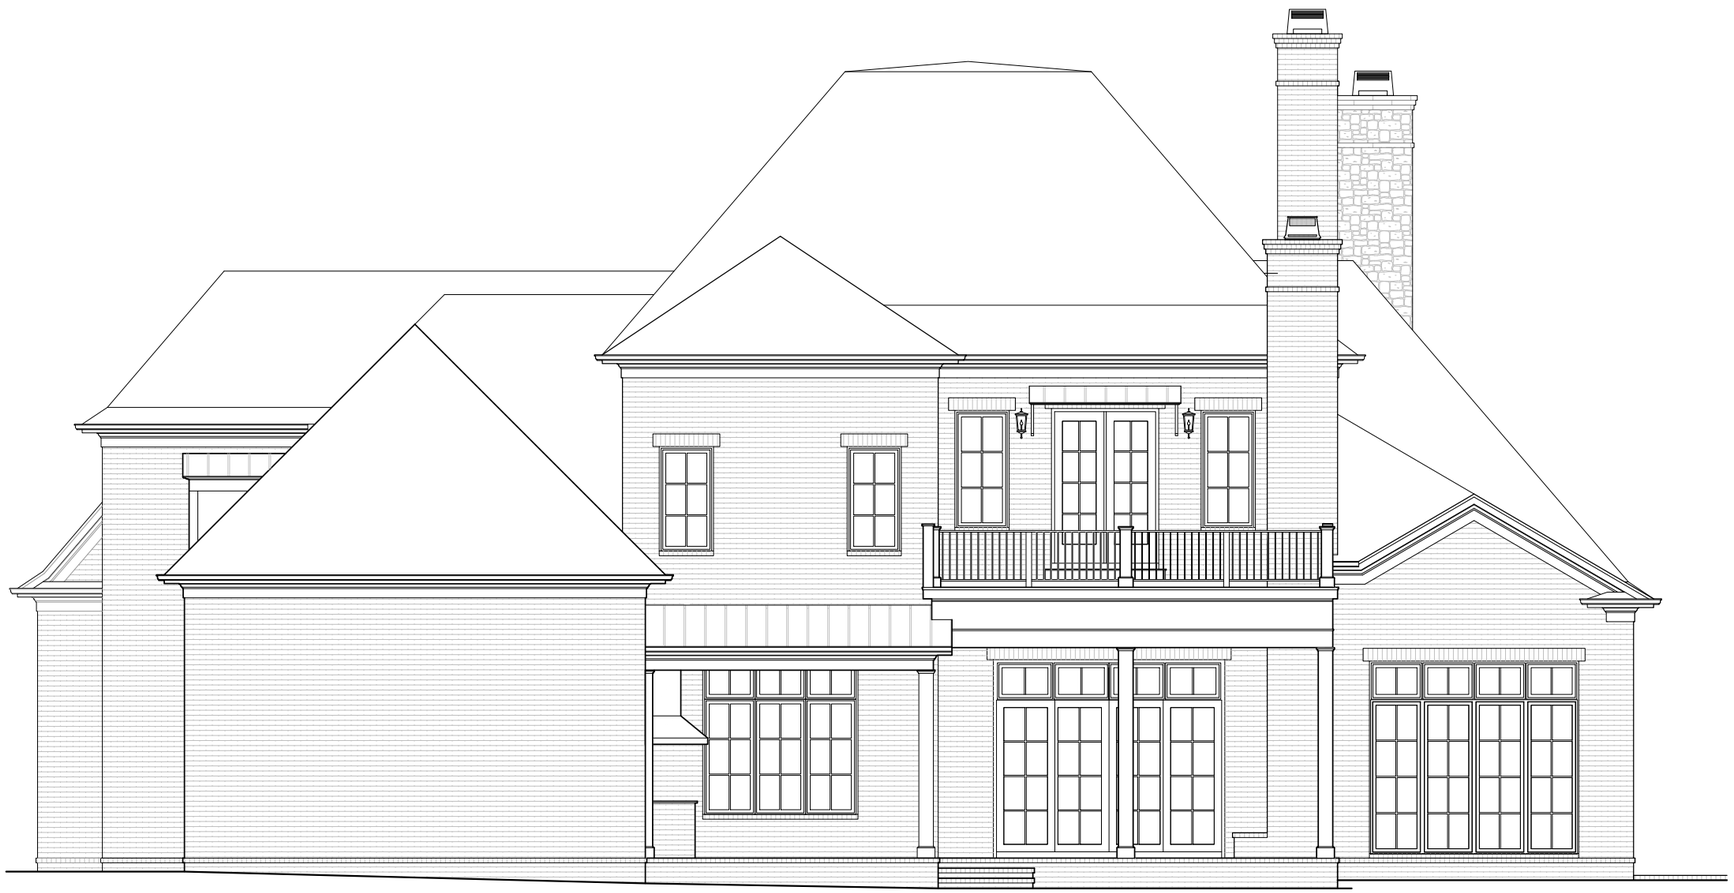

1 REAR ELEVATION
1/8" = 1'-0"

FORD CLASSIC HOMES
554 FRANKLIN ROAD, SUITE 300 | FRANKLIN, TN 37069
p. 615.503.9727 | f. 615.503.9798

ROSEBROOKE LOT 076

9815 EASTON DRIVE
WENTWORTH - RB120

RB076_WentRB130

LAST CHECKED: 07.30.2026 GJS

	ISSUE DATE:
8	20 MAY 2026 - GJS
9	04 JUN 2026 - GJS
10	12 JUN 2026 - GJS
11	22 JUL 2026 - KJK
12	30 JUL 2026 - GJS
13	14 OCT 2026 - GJS

A5.1

ELEVATIONS

RB076 - REV.13